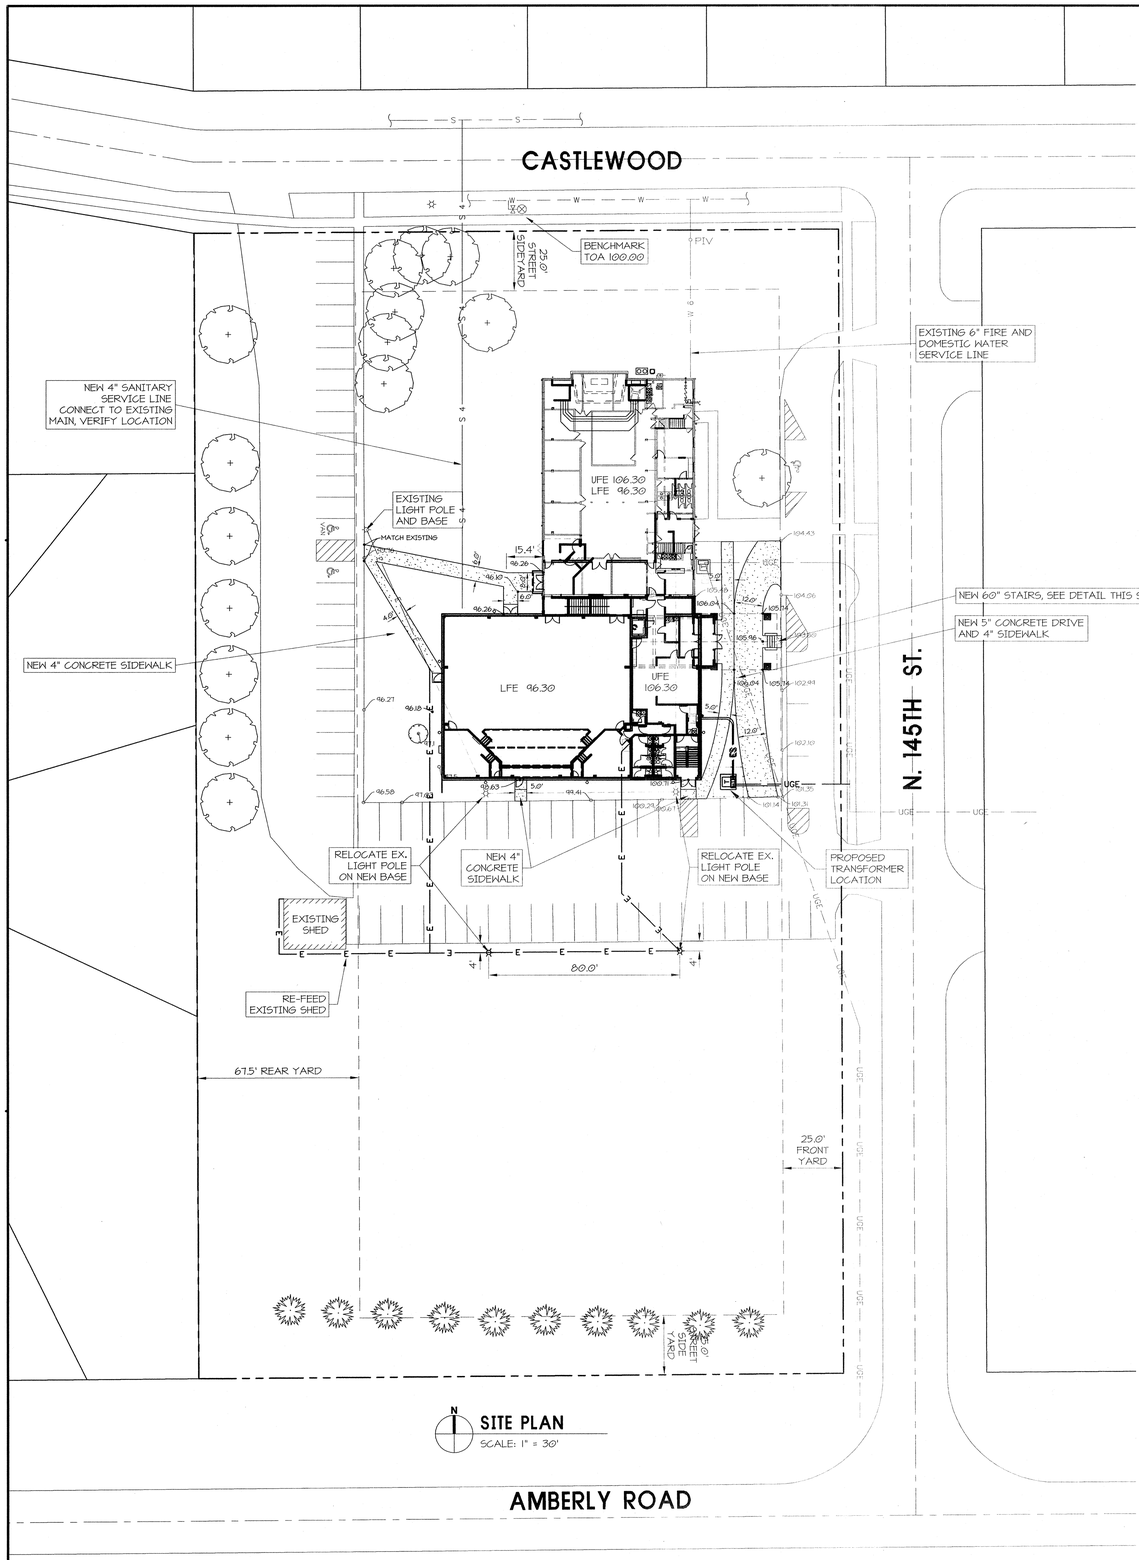

SITE PLAN
SCALE: 1" = 30'

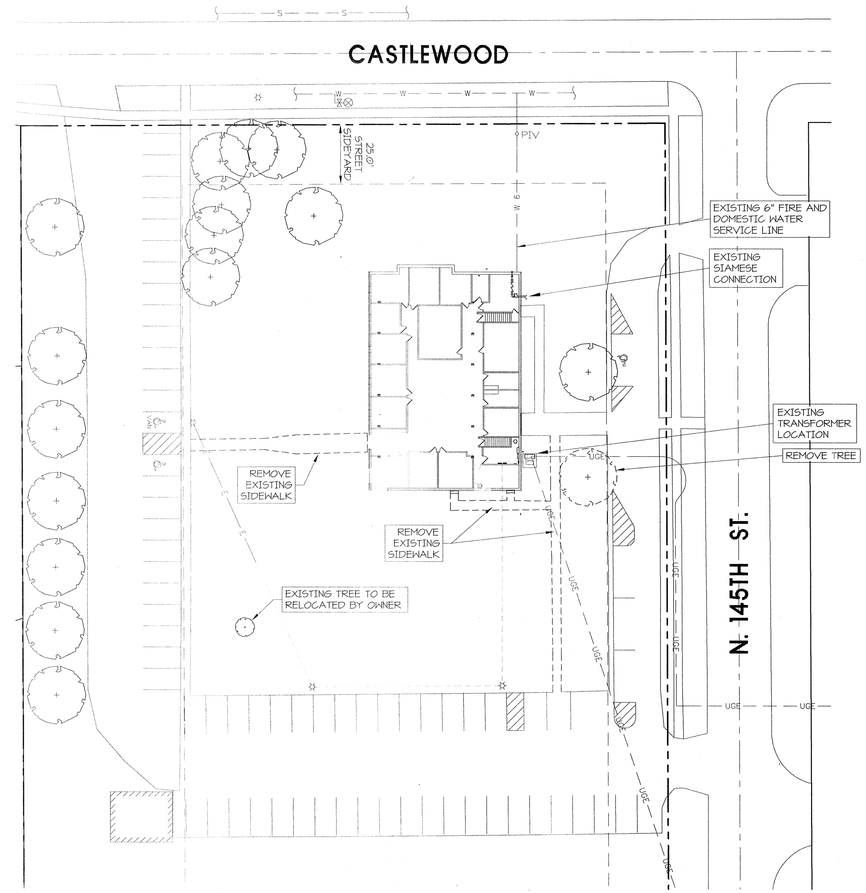

DEMO PLAN
SCALE: 1" = 30'

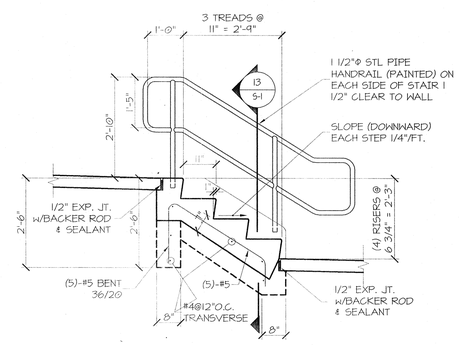

FRONT STAIR SECTION
SCALE: 1/2" = 1'-0"

ADDRESS:
9831 N 145 ST

LEGAL DESCRIPTION:
LOT 34, IT
NE 1/4 S21 T11N R08E

ZONING:
R-1

OCCUPANCY:
A-3

CONSTRUCTION:
V-B

PARKING:
67 REGULAR STALLS PROVIDED
3 H.C. STALL PROVIDED

NOTE:
TP = TOP OF PAVEMENT
TBC = TOP BACK OF CURB
GRADE = TOP OF DIRT

date: 5 OCT 2010
revised:

PROFESSIONAL CIVIL ENGINEER
JEREMY WILLIAMS
E-10952
STATE OF NEBRASKA
10/5/10

PEACE LUTHERAN CHURCH - LCMS
MULTI-PURPOSE ADDITION
WAVERLY, NEBRASKA

project no. 2090016
sheet name SITE PLAN DETAILS

REPRODUCTION - THIS DOCUMENT AND THE INFORMATION CONTAINED HEREON MAY NOT BE REPRODUCED OR EXCERPTED FROM WITHOUT THE EXPRESS WRITTEN PERMISSION OF DESIGN ASSOCIATES. UNAUTHORIZED COPYING, DISCLOSURE OR CONSTRUCTION USE ARE PROHIBITED BY COPYRIGHT LAW. © COPYRIGHT 2010 DESIGN ASSOCIATES OF LINCOLN, INC.

Design Associates
of Lincoln, Inc.
ARCHITECTS • ENGINEERS • PLANNERS
PERSHING SQUARE 1609 "N" STREET LINCOLN, NEBRASKA 68508
voice:402.474.3000 office@DaofLincoln.com fax:402.474.4045

sheet no. C-1