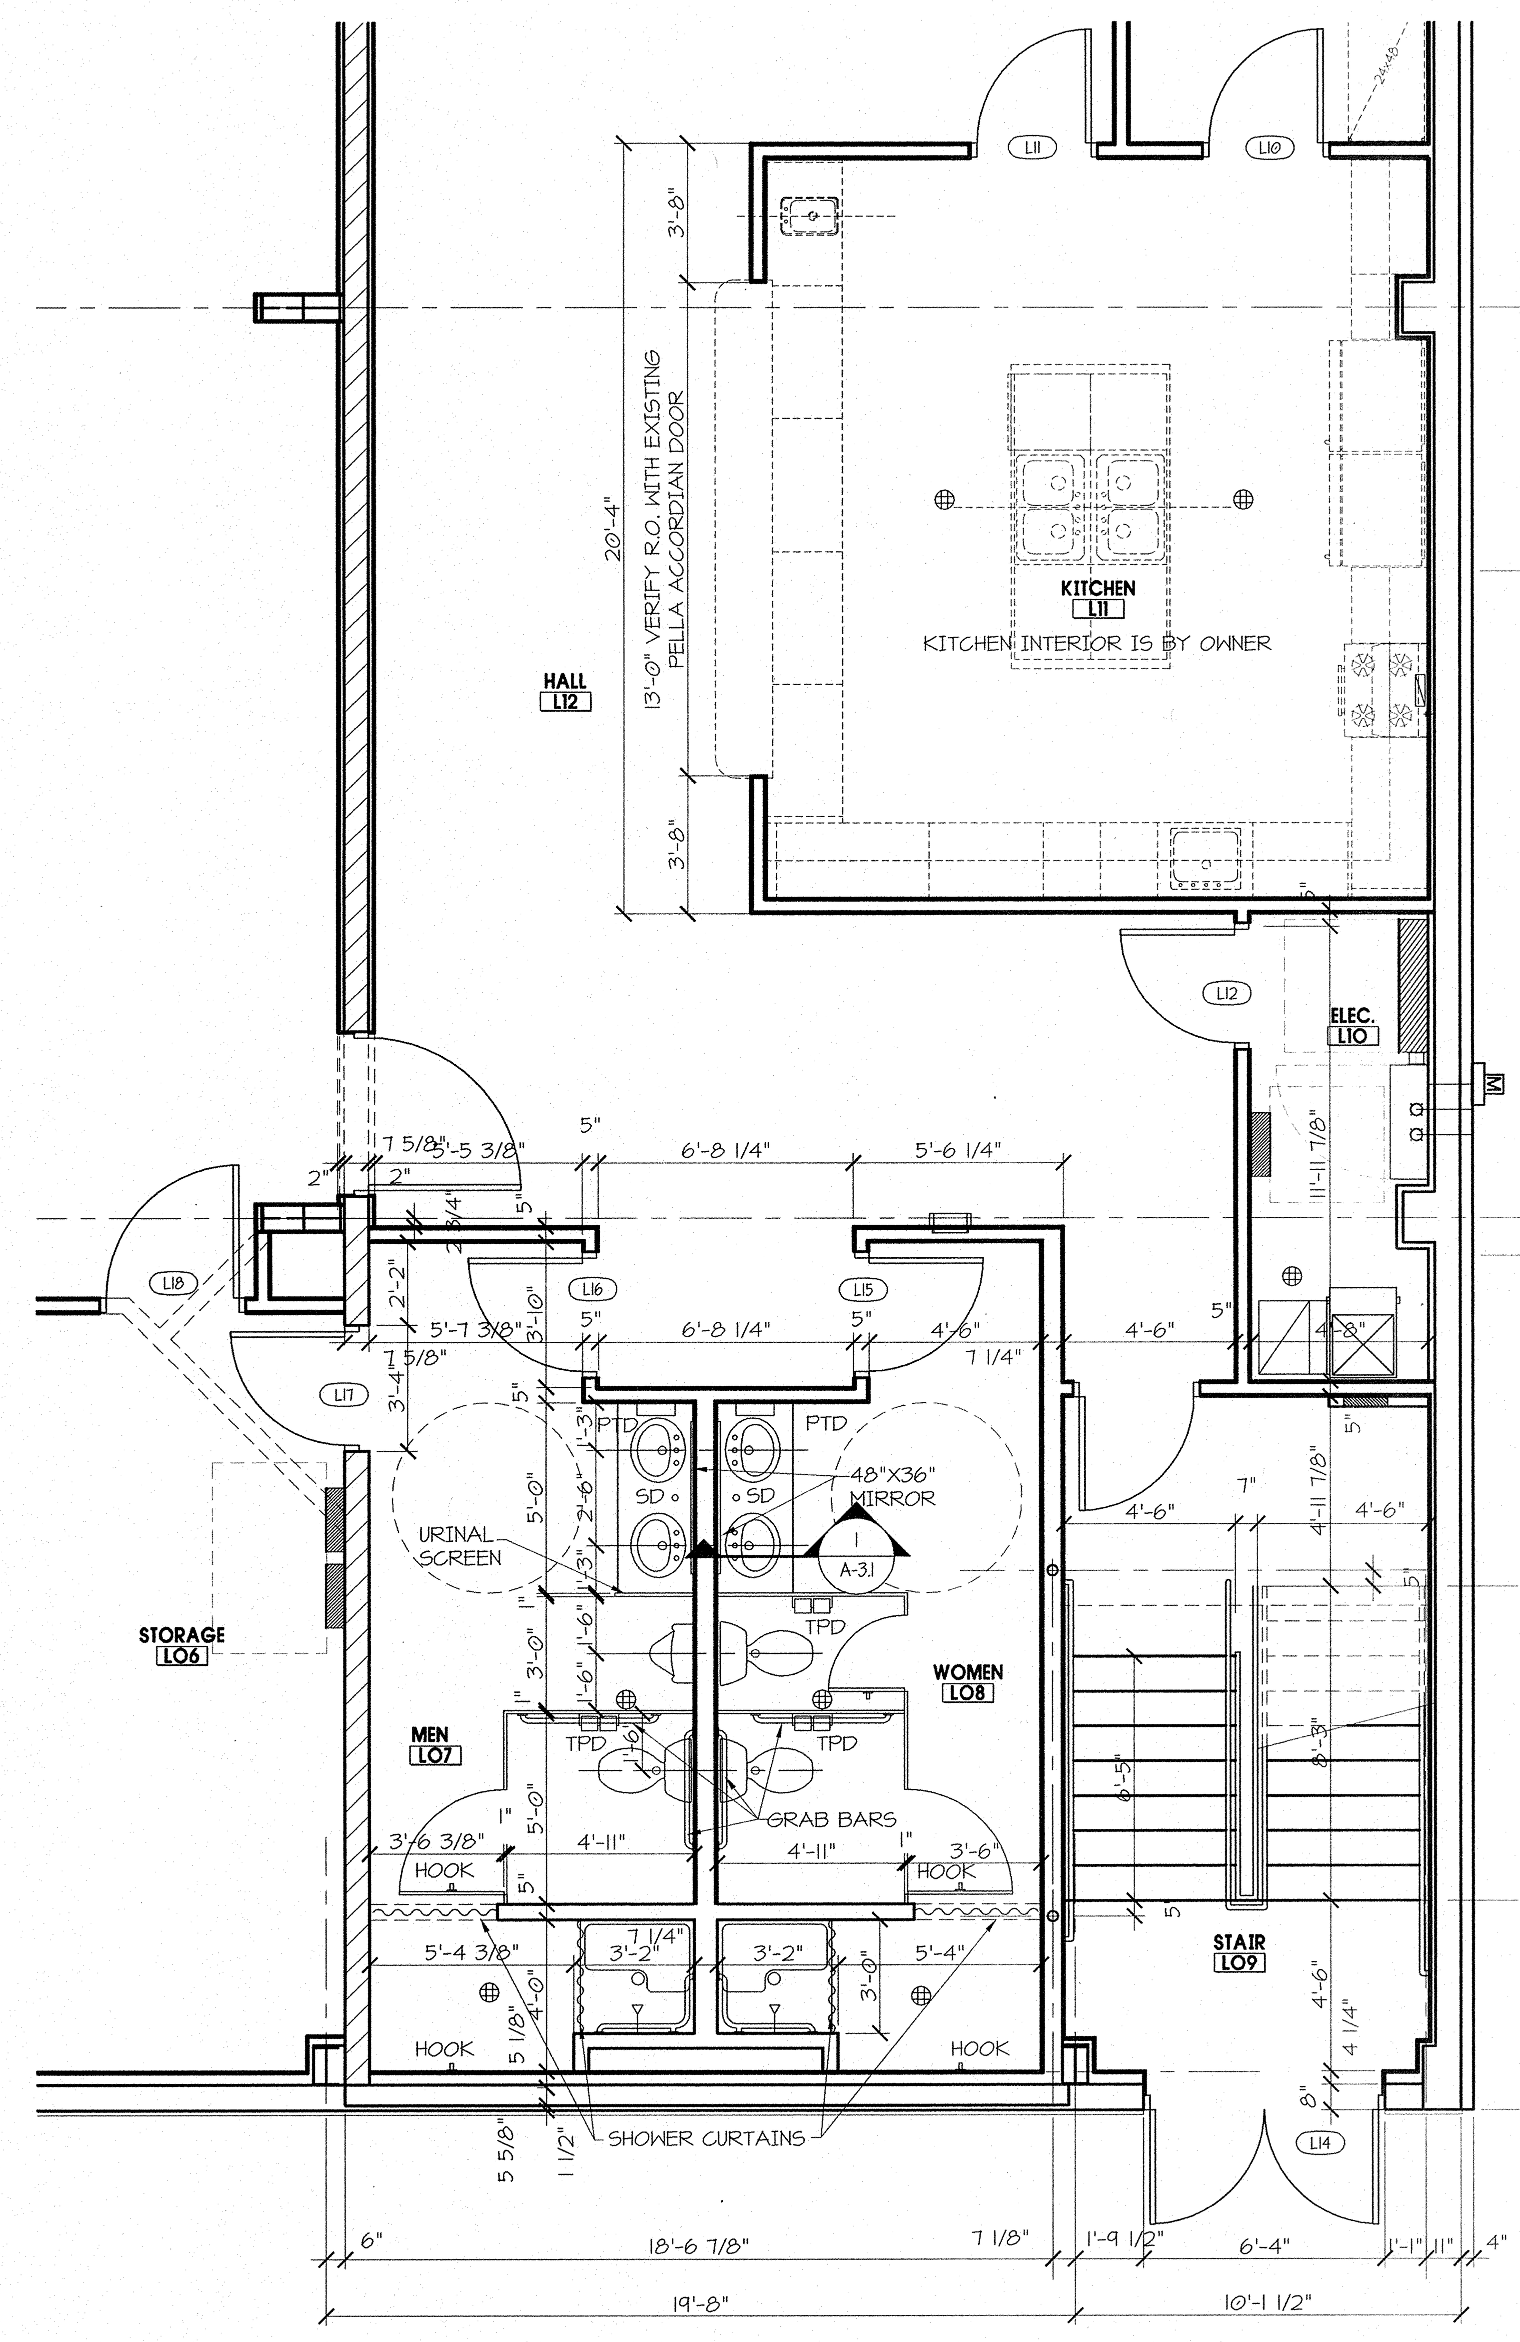

ENLARGED TOILET/KITCHEN PLAN
SCALE: 1/4" = 1'-0"

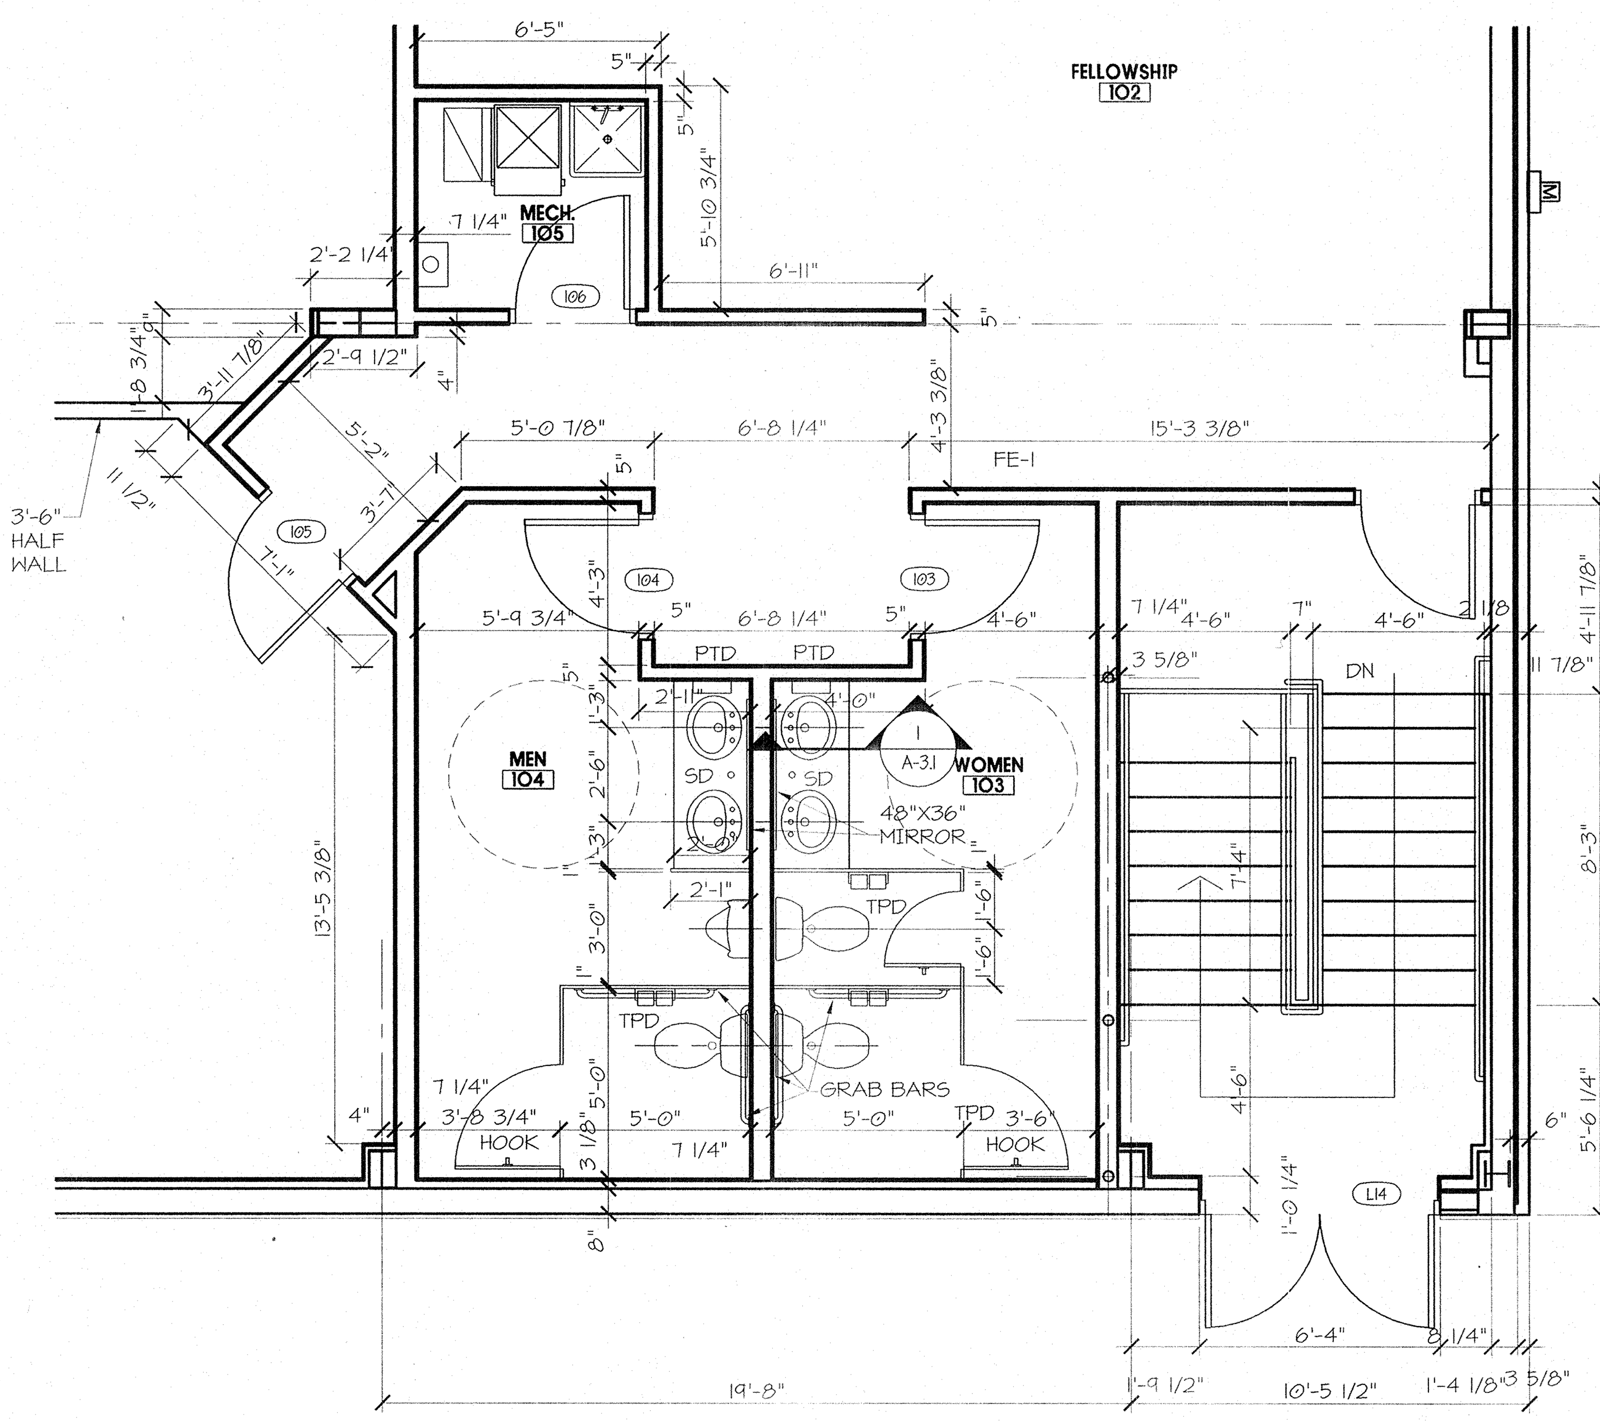

ENLARGED MAIN LEVEL TOILET PLAN
SCALE: 1/4" = 1'-0"

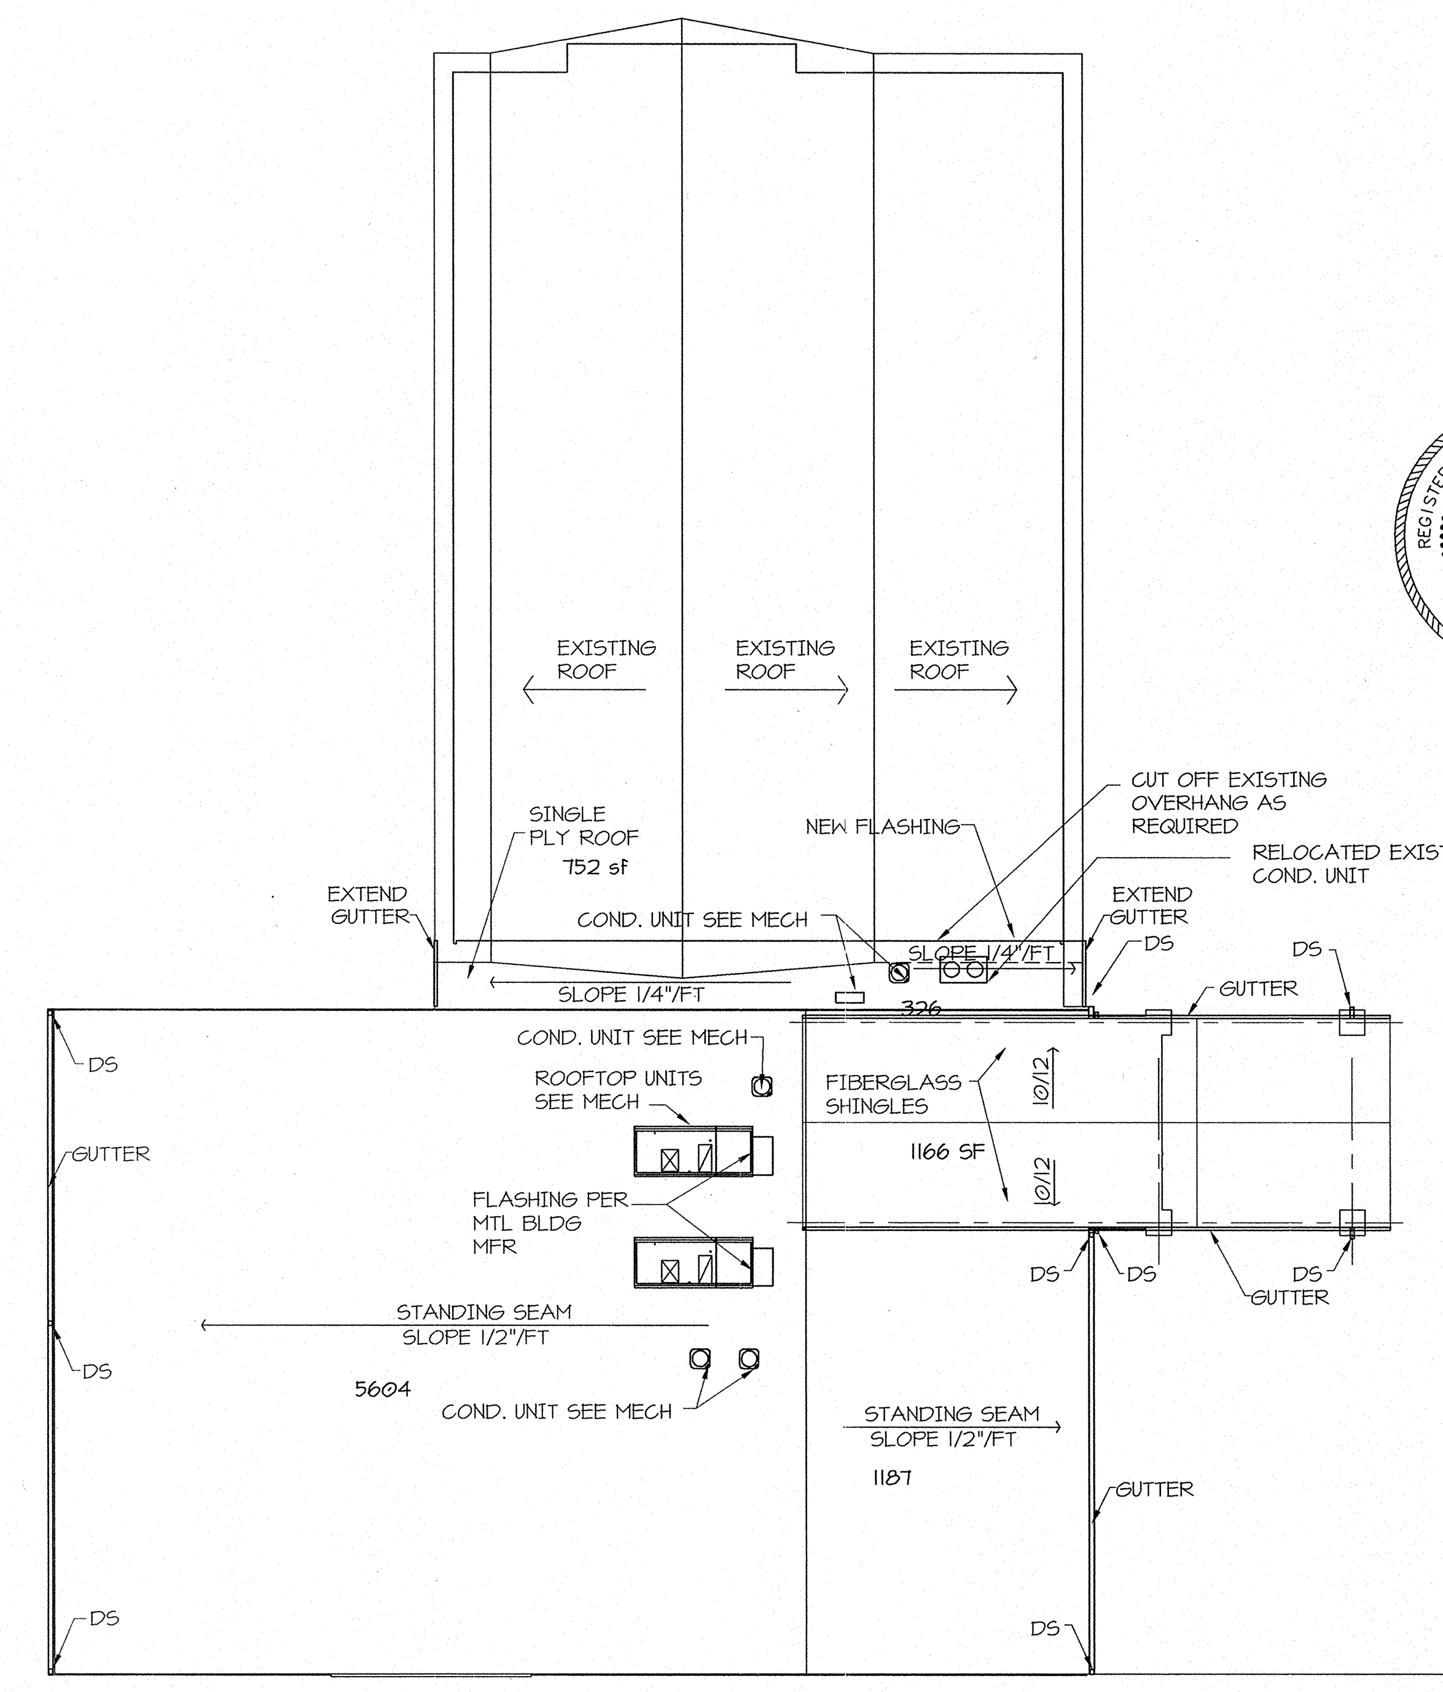

ROOF PLAN
SCALE: 1/16" = 1'-0"

NOTES:

1. SINGLE PLY ROOFING SHALL BE 60 MIL FULLY ADHERED WITH 20 YEAR WARRANTY
2. RIGID INSULATION SHALL BE 4 1/2" R-27 POLYISOCYANURATE.
3. PROVIDE SPLASH BLOCKS AT DOWNSPOUT OUTLETS.

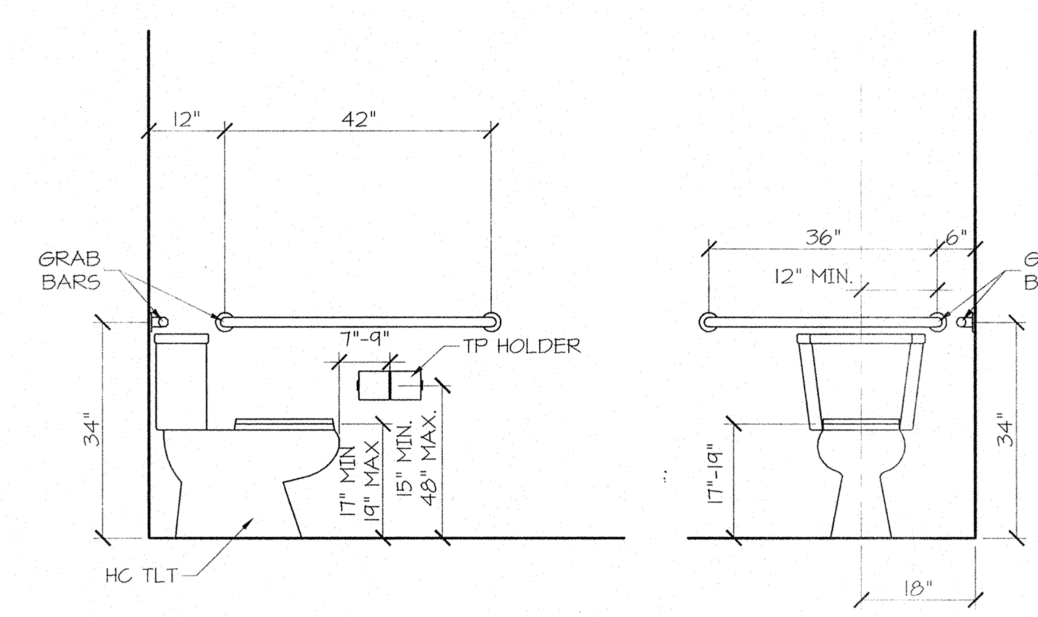

TOILET GRAB BAR DETAIL
SCALE: 1/2" = 1'-0"

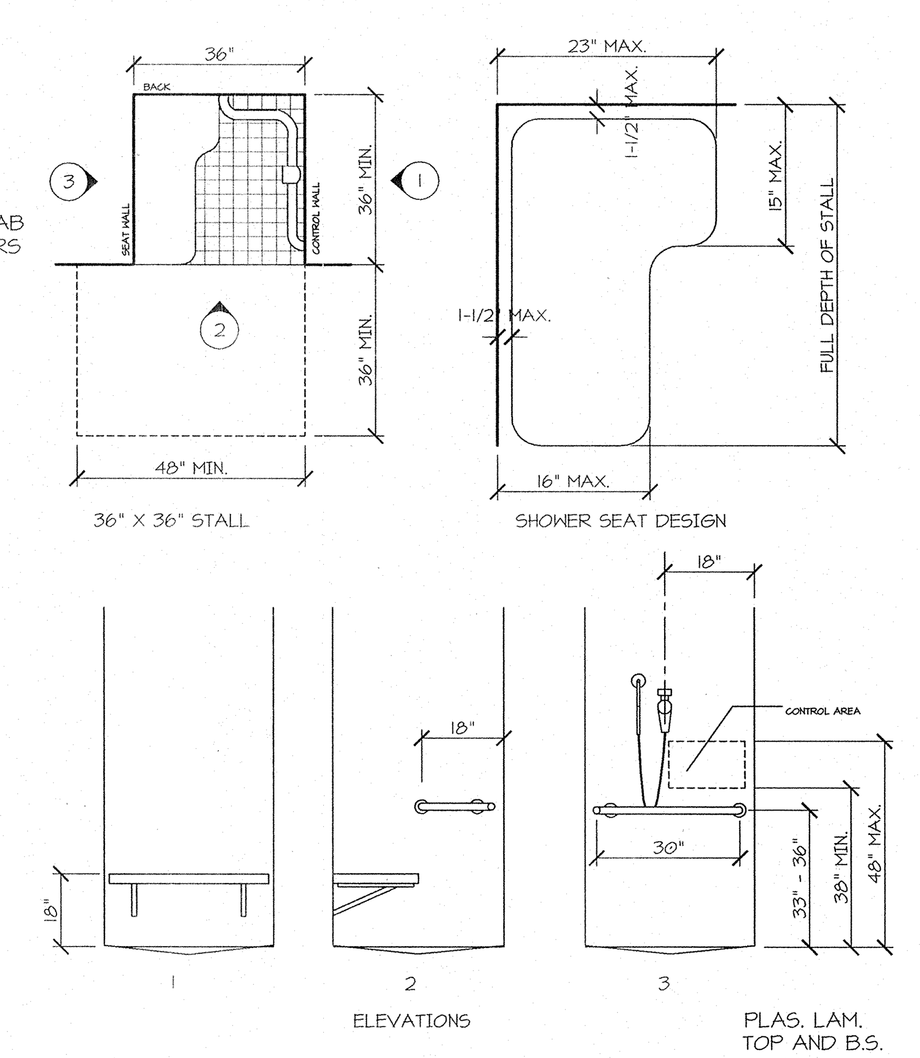

HC SHOWER DETAIL
NO SCALE

TOILET ACCESSORIES

GRAB BARS — GRAB BARS SHALL BE 1 1/2" O.D. THE SPACE BETWEEN THE WALL AND THE GRAB BAR SHALL BE 1 1/2" CLEAR. GRAB BARS SHALL NOT ROTATE WITHIN THEIR FITTINGS. GRAB BAR ON SIDE WALL SHALL BE MINIMUM 42" LONG AND SHALL BE MOUNTED 12" MAXIMUM FROM THE CORNER. THE GRAB BAR AT THE REAR SHALL BE MINIMUM 36" LONG AND MOUNTED 6" MAXIMUM FROM THE CORNER. HEIGHT OF GRAB BARS SHALL BE 34" AFF.

TPD — DOUBLE ROLL TOILET PAPER HOLDER. SHALL BE ROLL HOLDER AND SHALL NOT RESTRICT FLOW. MOUNT TOILET PAPER HOLDER MINIMUM OF 19" (MAXIMUM OF 24") TO CENTER LINE FROM FLOOR AND 36" MAX FROM CORNER TO OUTSIDE EDGE OF HOLDER. BOBRICK B-2740 OR EQUIVALENT.

PTD — PAPER TOWEL DISPENSER. MOUNT SO ANY OPERATING MECHANISMS ARE NO HIGHER THAN 48" ABOVE FINISH FLOOR. BOBRICK B-262 OR EQUIV.

SD — COUNTERTOP SOAP DISPENSER. MOUNT SO ANY OPERATING MECHANISMS ARE NO HIGHER THAN 48" ABOVE FINISH FLOOR. BOBRICK B-822 OR EQUIVALENT

MIRROR — MOUNT SO REFLECTING SURFACE IS NO HIGHER THAN 40" ABOVE FINISH FLOOR.

GENERAL NOTES:

ALL PIPES BELOW LAVATORY AND ANY OTHER EXPOSED DRAIN OR SUPPLY PIPES SHALL BE INSULATED OR OTHERWISE CONFIGURED TO PROTECT AGAINST CONTACT. THERE SHALL BE NO SHARP OR ABRASIVE SURFACES UNDER LAVATORIES. PROVIDE BLOCKING AS REQUIRED FOR ALL FIXTURES, FINISHES, AND EQUIPMENT.

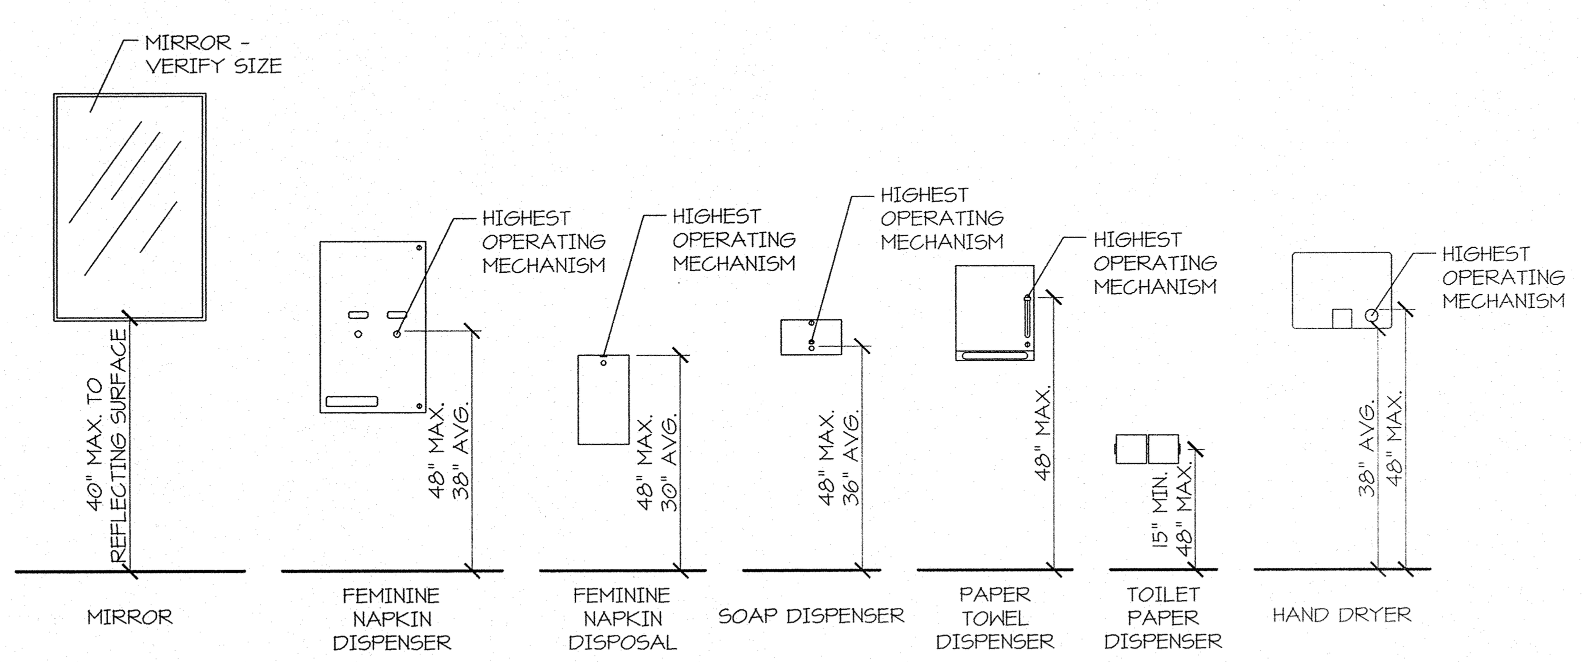

TOILET ACCESSORY MOUNTING HEIGHTS
NO SCALE

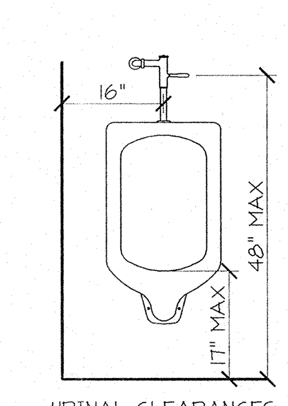

HC URINAL DETAIL
SCALE: 1/2" = 1'-0"

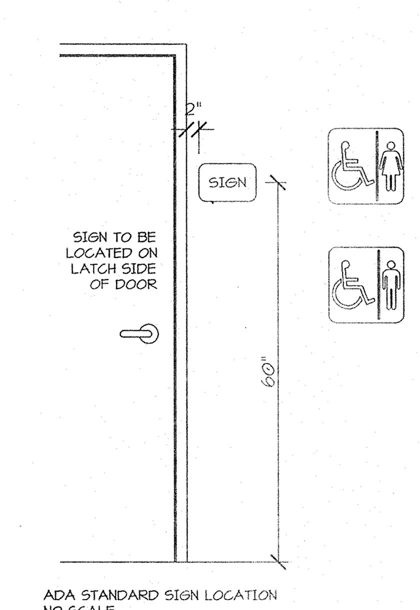

ADA SIGN DETAIL
NO SCALE

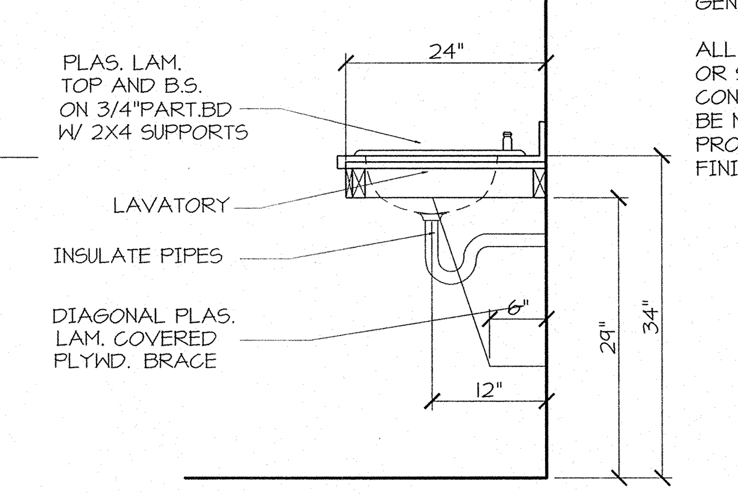

VANITY SECTION 1
SCALE: 3/4" = 1'-0"

date: 05 OCT 2010
revised:

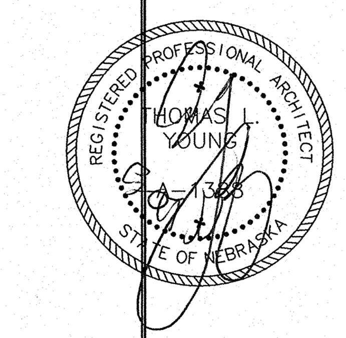

PEACE LUTHERAN CHURCH - LCMS
ADDITION
WAVERLY, NEBRASKA

REPRODUCTION - THIS DOCUMENT AND THE INFORMATION CONTAINED HEREIN MAY NOT BE REPRODUCED OR EXCERPTED FROM WITHOUT THE EXPRESS WRITTEN PERMISSION OF DESIGN ASSOCIATES. UNAUTHORIZED COPYING, DISCLOSURE OR CONSTRUCTION USE ARE PROHIBITED BY COPYRIGHT LAW. © COPYRIGHT 2007 DESIGN ASSOCIATES OF LINCOLN, INC.

project no: 2090016
sheet name: ENLARGED PLANS ROOF PLAN DETAILS

Design Associates of Lincoln, Inc.
ARCHITECTS • ENGINEERS • PLANNERS
PERSHING SQUARE 1609 "N" STREET LINCOLN NEBRASKA 68508
voice:402.474.3000 office@DAofLincoln.com fax:402.474.4045

sheet no. A-3